ALTSOURCE®

Electric thermal mass boiler


ALTSOURCE INSTALLATION DRAWINGS



Révision Août 2026

THERMO 2000
500 9th AVENUE
RICHMOND, QC, CA, J0B 2H0
T : 1 819 826-5613
F : 819 826-6370

1 ALTSOURCE 120 - 1 HEAT PUMP - 1 RADIANT FLOOR

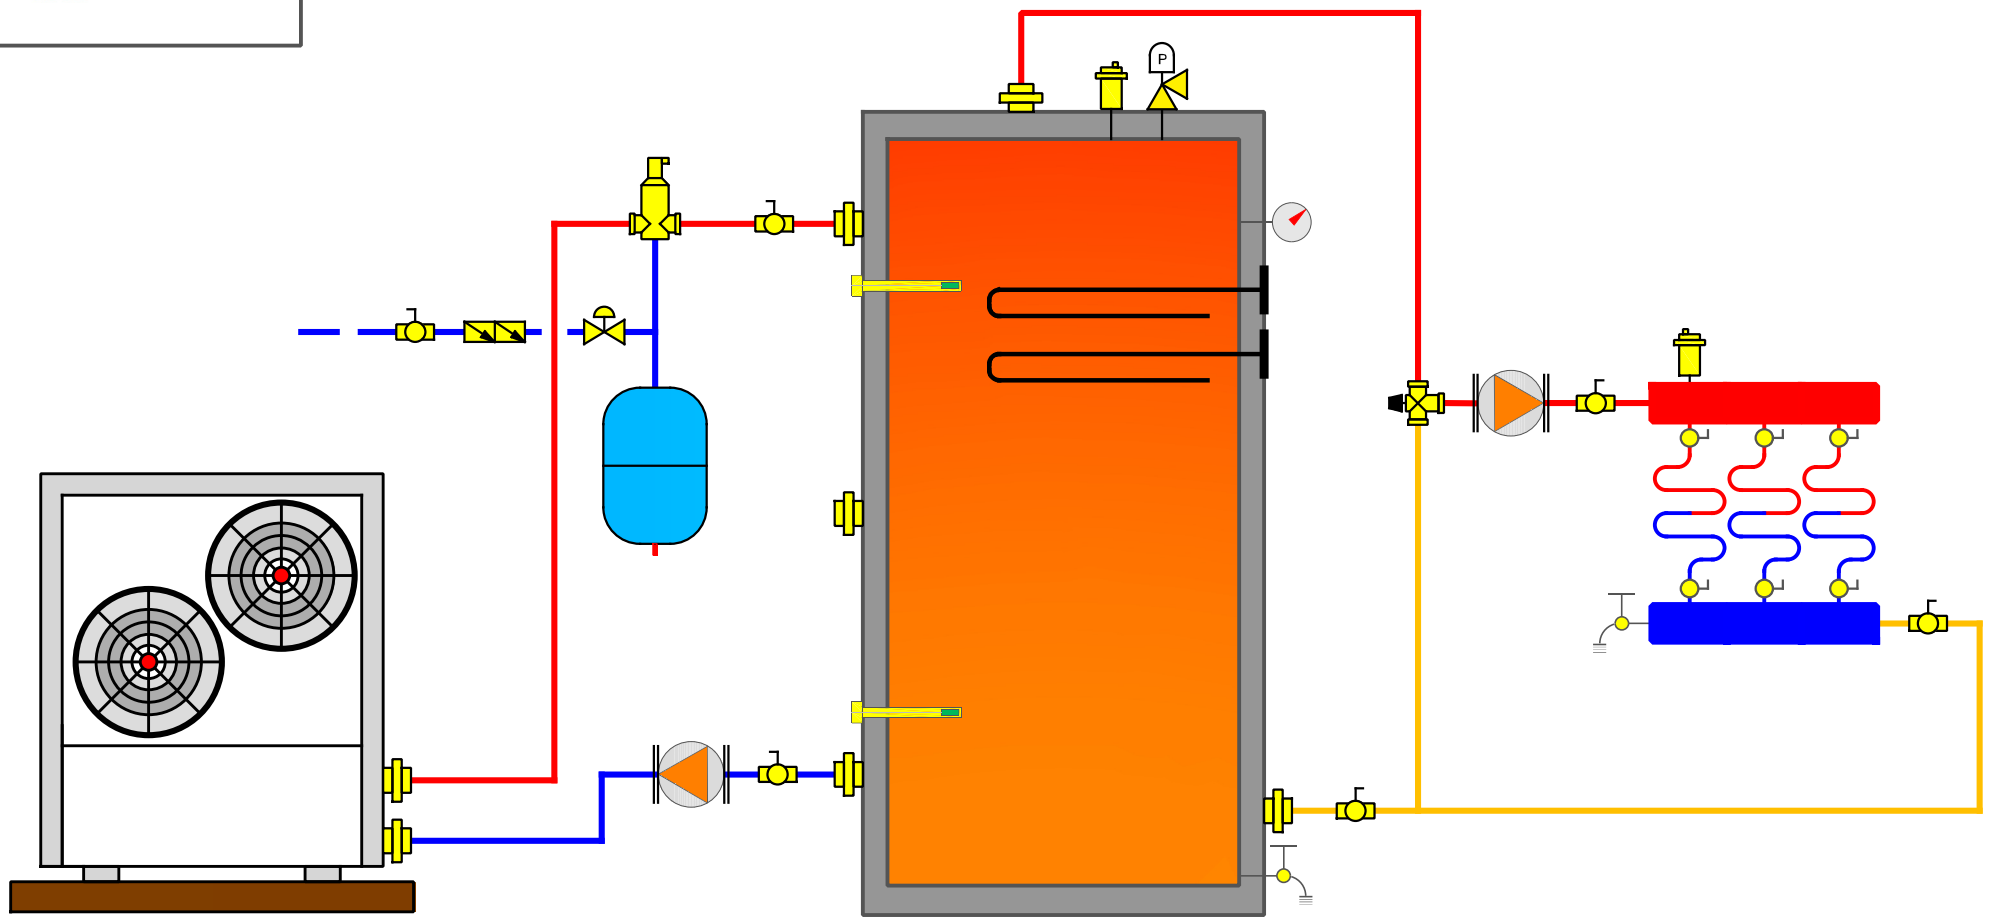

HEAT PUMP

ALTSOURCE 120


SYMBOLES

- BALL VALVE
- CHECK VALVE
- PRESSURE REDUCING VALVE
- LOW WATER CUTOFF
- THERMOMETER
- PRESSURE RELIEF VALVE
- TEMPERATURE AND PRESSURE RELIEF VALVE
- BACK FLOW PREVENTER
- DRAIN COCK
- SENSOR WELL
- THERMOSTATIC MIXING VALVE
- BALENCING VALVE
- AIR SEPERATOR
- AUTOMATIC AIR VENT
- PUMP
- EXPANSION TANK
- COLD WATER SUPPLY
- PRE-HEAT DOMESTIC WATER/ECD RECIRCLE
- DOMESTIC HOT WATER
- HEATING HOT WATER/FLUID
- HEATING WATER/FLUID RETURN
- CONTROL CIRCUIT

THE INSTALLATION MUST CONFORM TO LOCAL, STATE, PROVINCIAL, NATIONAL CODES. IN ANY CASE WHERE INSTRUCTIONS CONFLICT WITH THE ABOVE, LET THOSE CODES TAKE PRECEDENCE. FOR MORE INFORMATION, LOOK THE INSTALLATION MANUAL .

THERMO 2000
500 9th AVENUE
RICHMOND, QC, CA, J0B 2H0
T : 1 819 826-5613
F : 819 826-6370

1 ALTSOURCE 120 - 1 BOILER - 2 BASEBOARD

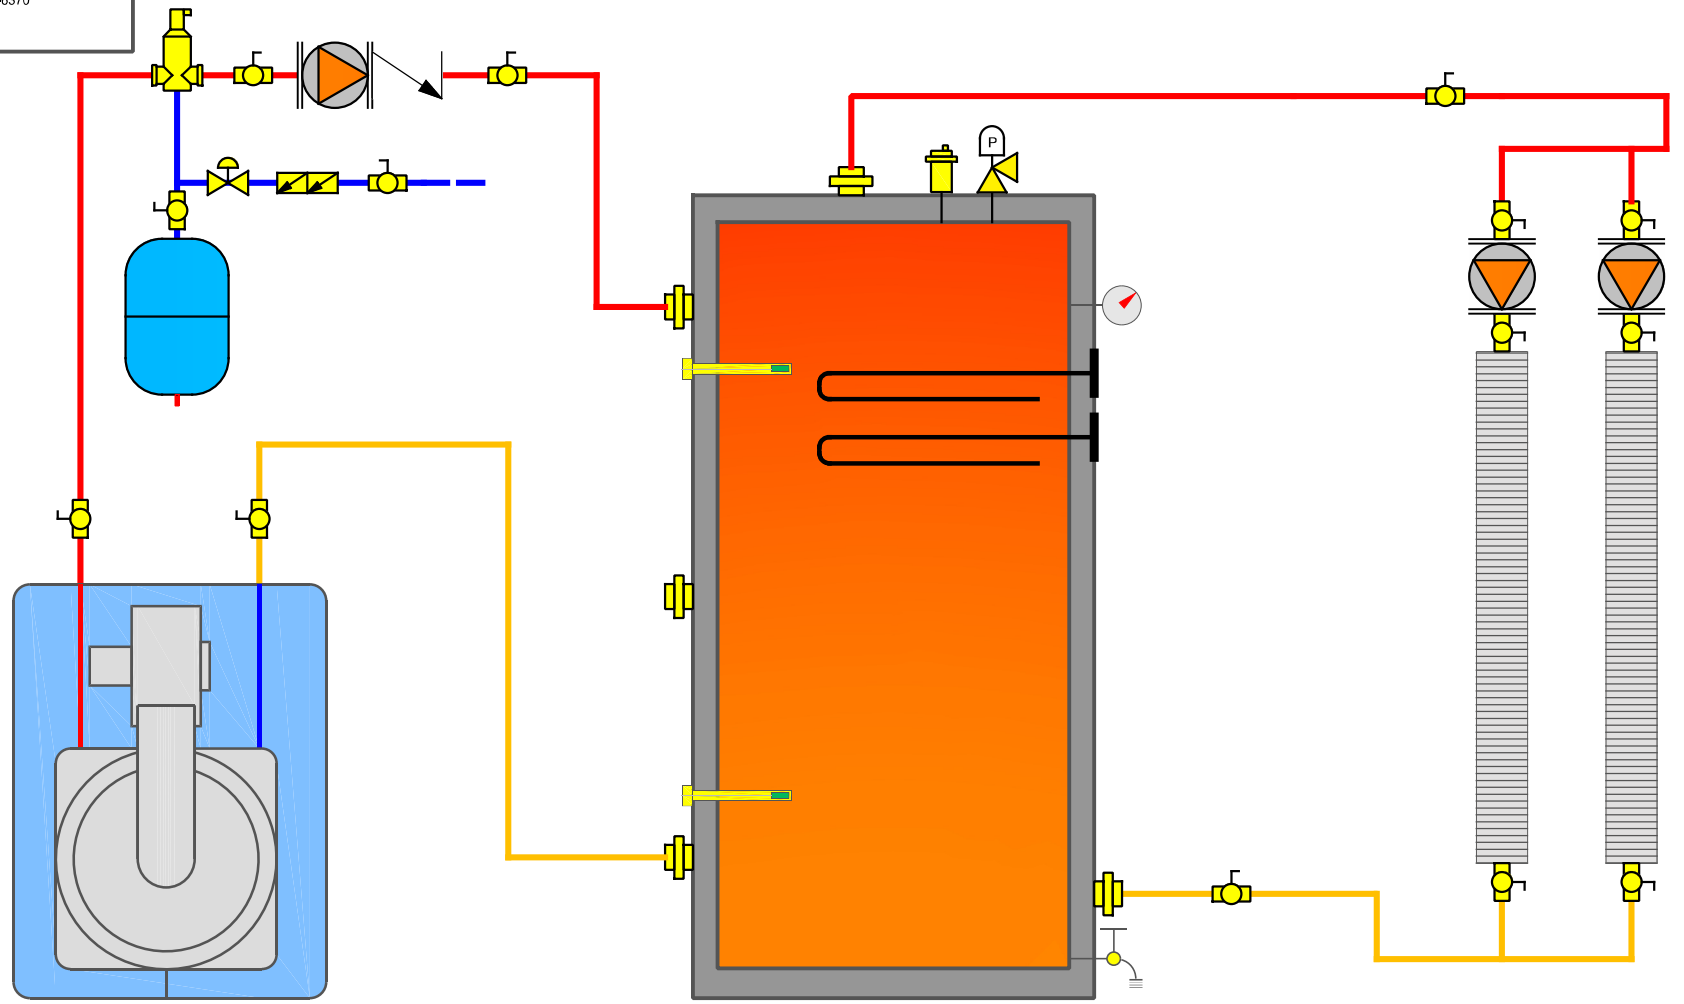

BOILER

ALTSOURCE 120


SYMBOLES

- BALL VALVE
- CHECK VALVE
- PRESSURE REDUCING VALVE
- LOW WATER CUTOFF
- THERMOMETER
- PRESSURE RELIEF VALVE
- TEMPERATURE AND PRESSURE RELIEF VALVE
- BACK FLOW PREVENTER
- DRAIN COCK
- SENSOR WELL
- THERMOSTATIC MIXING VALVE
- BALENCING VALVE
- AIR SEPERATOR
- AUTOMATIC AIR VENT
- PUMP
- EXPANSION TANK
- COLD WATER SUPPLY
- PRE-HEAT DOMESTIC WATER/ECD RECIRCLE
- DOMESTIC HOT WATER
- HEATING HOT WATER/FLUID
- HEATING WATER/FLUID RETURN
- CONTROL CIRCUIT

THE INSTALLATION MUST CONFORM TO LOCAL, STATE, PROVINCIAL, NATIONAL CODES. IN ANY CASE WHERE INSTRUCTIONS CONFLICT WITH THE ABOVE, LET THOSE CODES TAKE PRECEDENCE. FOR MORE INFORMATION, LOOK THE INSTALLATION MANUAL .

THERMO 2000
500 9th AVENUE
RICHMOND, QC, CA, J0B 2H0
T : 1 819 826-5613
F : 819 826-6370

1 ALTSOURCE 120 - 1 BOILER - 1 RADIANT FLOOR

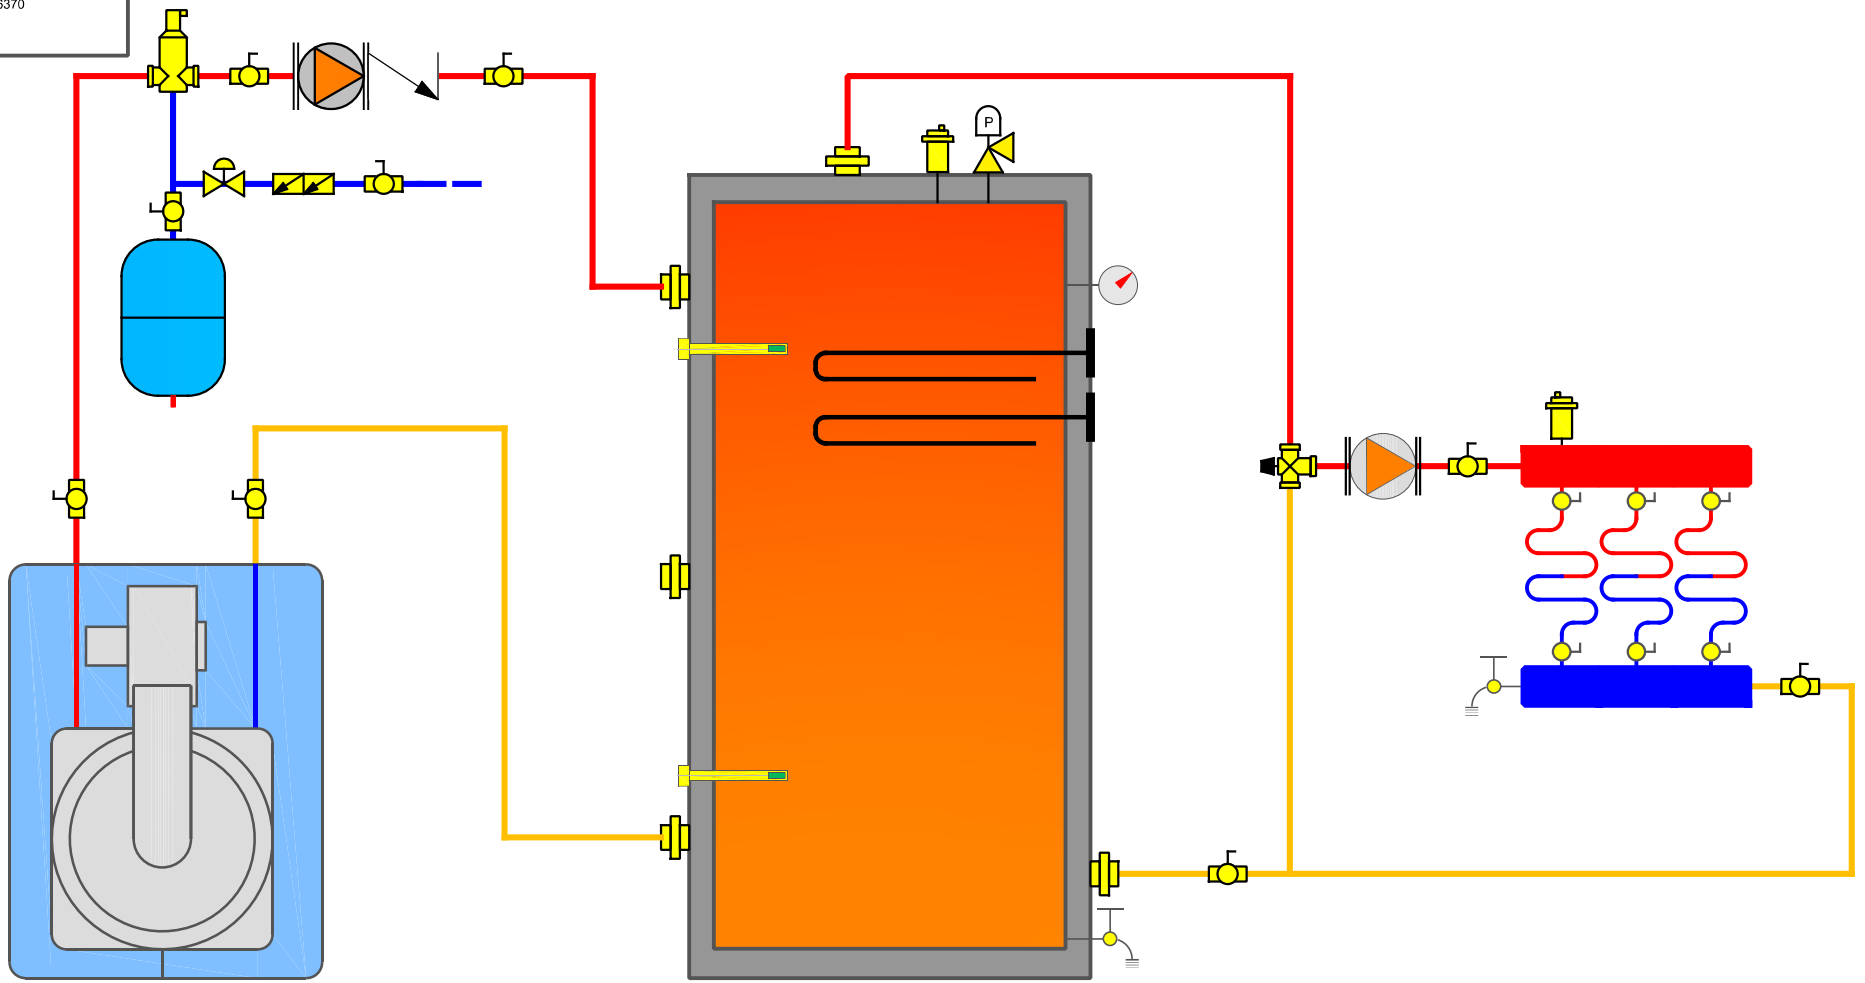

BOILER

ALTSOURCE 120


SYMBOLES

- BALL VALVE
- CHECK VALVE
- PRESSURE REDUCING VALVE
- LOW WATER CUTOFF
- THERMOMETER
- PRESSURE RELIEF VALVE
- TEMPERATURE AND PRESSURE RELIEF VALVE
- BACK FLOW PREVENTER
- DRAIN COCK
- SENSOR WELL
- THERMOSTATIC MIXING VALVE
- BALENCING VALVE
- AIR SEPERATOR
- AUTOMATIC AIR VENT
- PUMP
- EXPANSION TANK
- COLD WATER SUPPLY
- PRE-HEAT DOMESTIC WATER/ECD RECIRCLE
- DOMESTIC HOT WATER
- HEATING HOT WATER/FLUID
- HEATING WATER/FLUID RETURN
- CONTROL CIRCUIT

THE INSTALLATION MUST CONFORM TO LOCAL, STATE, PROVINCIAL, NATIONAL CODES. IN ANY CASE WHERE INSTRUCTIONS CONFLICT WITH THE ABOVE, LET THOSE CODES TAKE PRECEDENCE. FOR MORE INFORMATION, LOOK THE INSTALLATION MANUAL .

THERMO 2000
500 9th AVENUE
RICHMOND, QC, CA, J0B 2H0
T : 1 819 826-5613
F : 819 826-6370

1 ALTSOURCE 120 - 1 HEAT PUMP - 1 RADIANT FLOOR

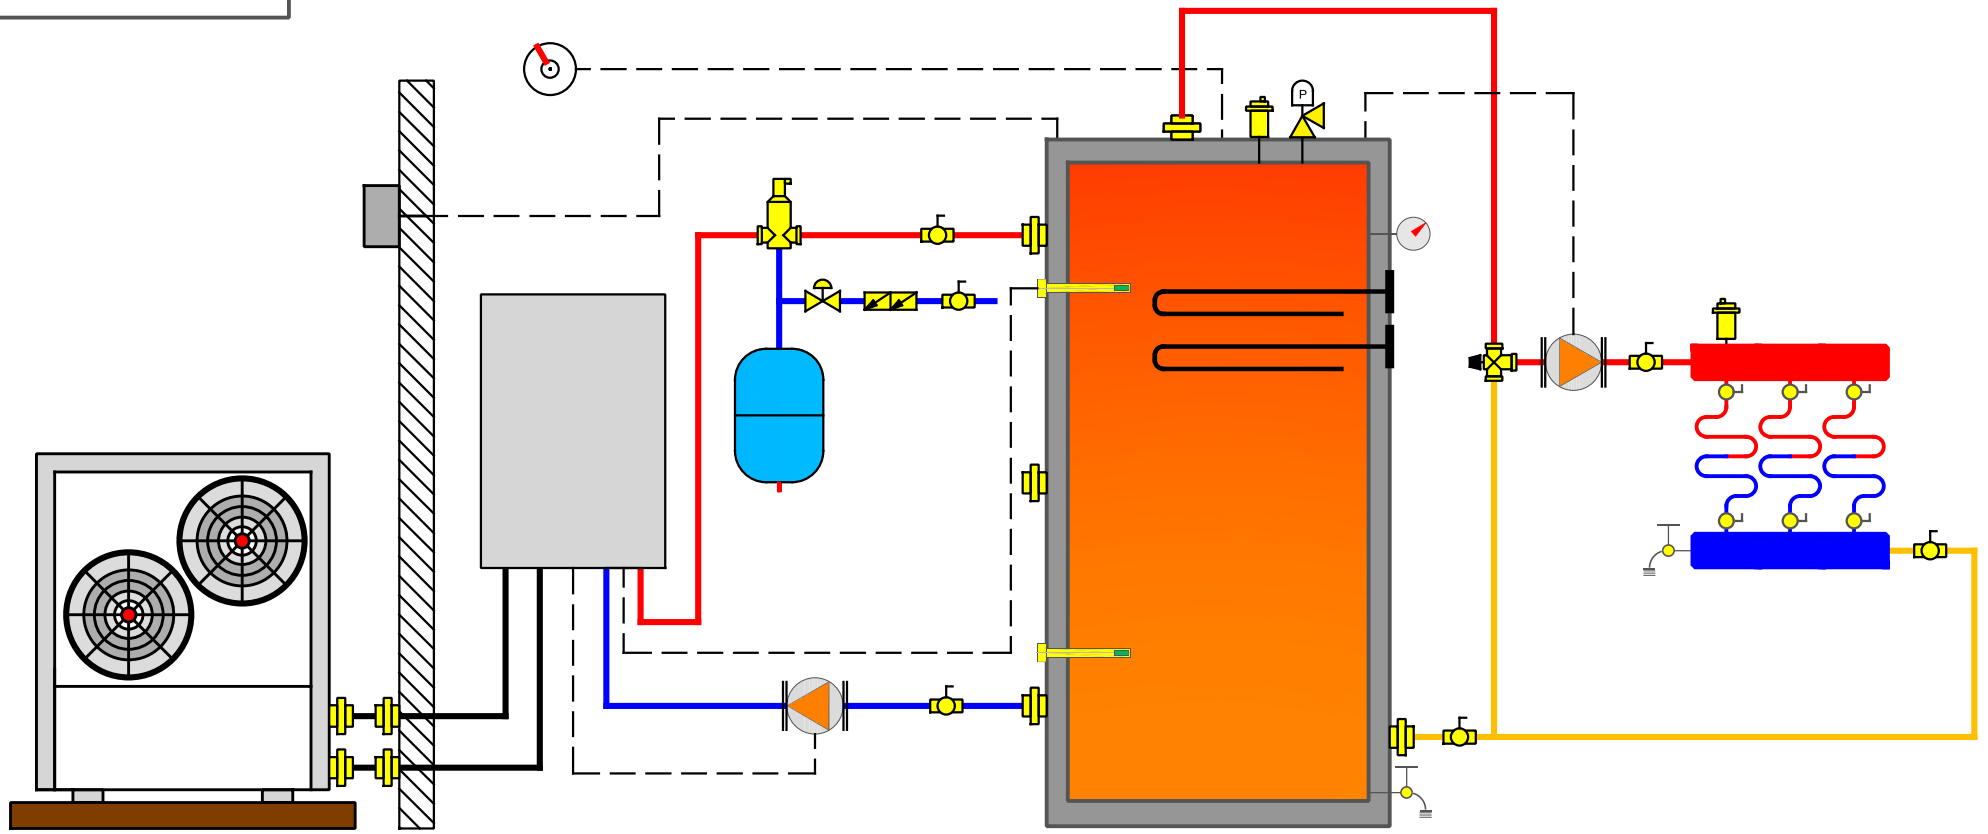


SYMBOLES

- BALL VALVE
- CHECK VALVE
- PRESSURE REDUCING VALVE
- LOW WATER CUTOFF
- THERMOMETER
- PRESSURE RELIEF VALVE
- TEMPERATURE AND PRESSURE RELIEF VALVE
- BACK FLOW PREVENTER
- DRAIN COCK
- SENSOR WELL
- THERMOSTATIC MIXING VALVE
- BALENCING VALVE
- AIR SEPERATOR
- AUTOMATIC AIR VENT
- PUMP
- EXPANSION TANK
- COLD WATER SUPPLY
- PRE-HEAT DOMESTIC WATER/ECD RECIRCLE
- DOMESTIC HOT WATER
- HEATING HOT WATER/FLUID
- HEATING WATER/FLUID RETURN
- CONTROL CIRCUIT

THE INSTALLATION MUST CONFORM TO LOCAL, STATE, PROVINCIAL, NATIONAL CODES. IN ANY CASE WHERE INSTRUCTIONS CONFLICT WITH THE ABOVE, LET THOSE CODES TAKE PRECEDENCE. FOR MORE INFORMATION, LOOK THE INSTALLATION MANUAL .

THERMO 2000
500 9th AVENUE
RICHMOND, QC, CA, J0B 2H0
T : 1 819 826-5613
F : 819 826-6370

1 ALTSOURCE 120 COIL - 1 HEAT PUMP - 1 RADIANT FLOOR

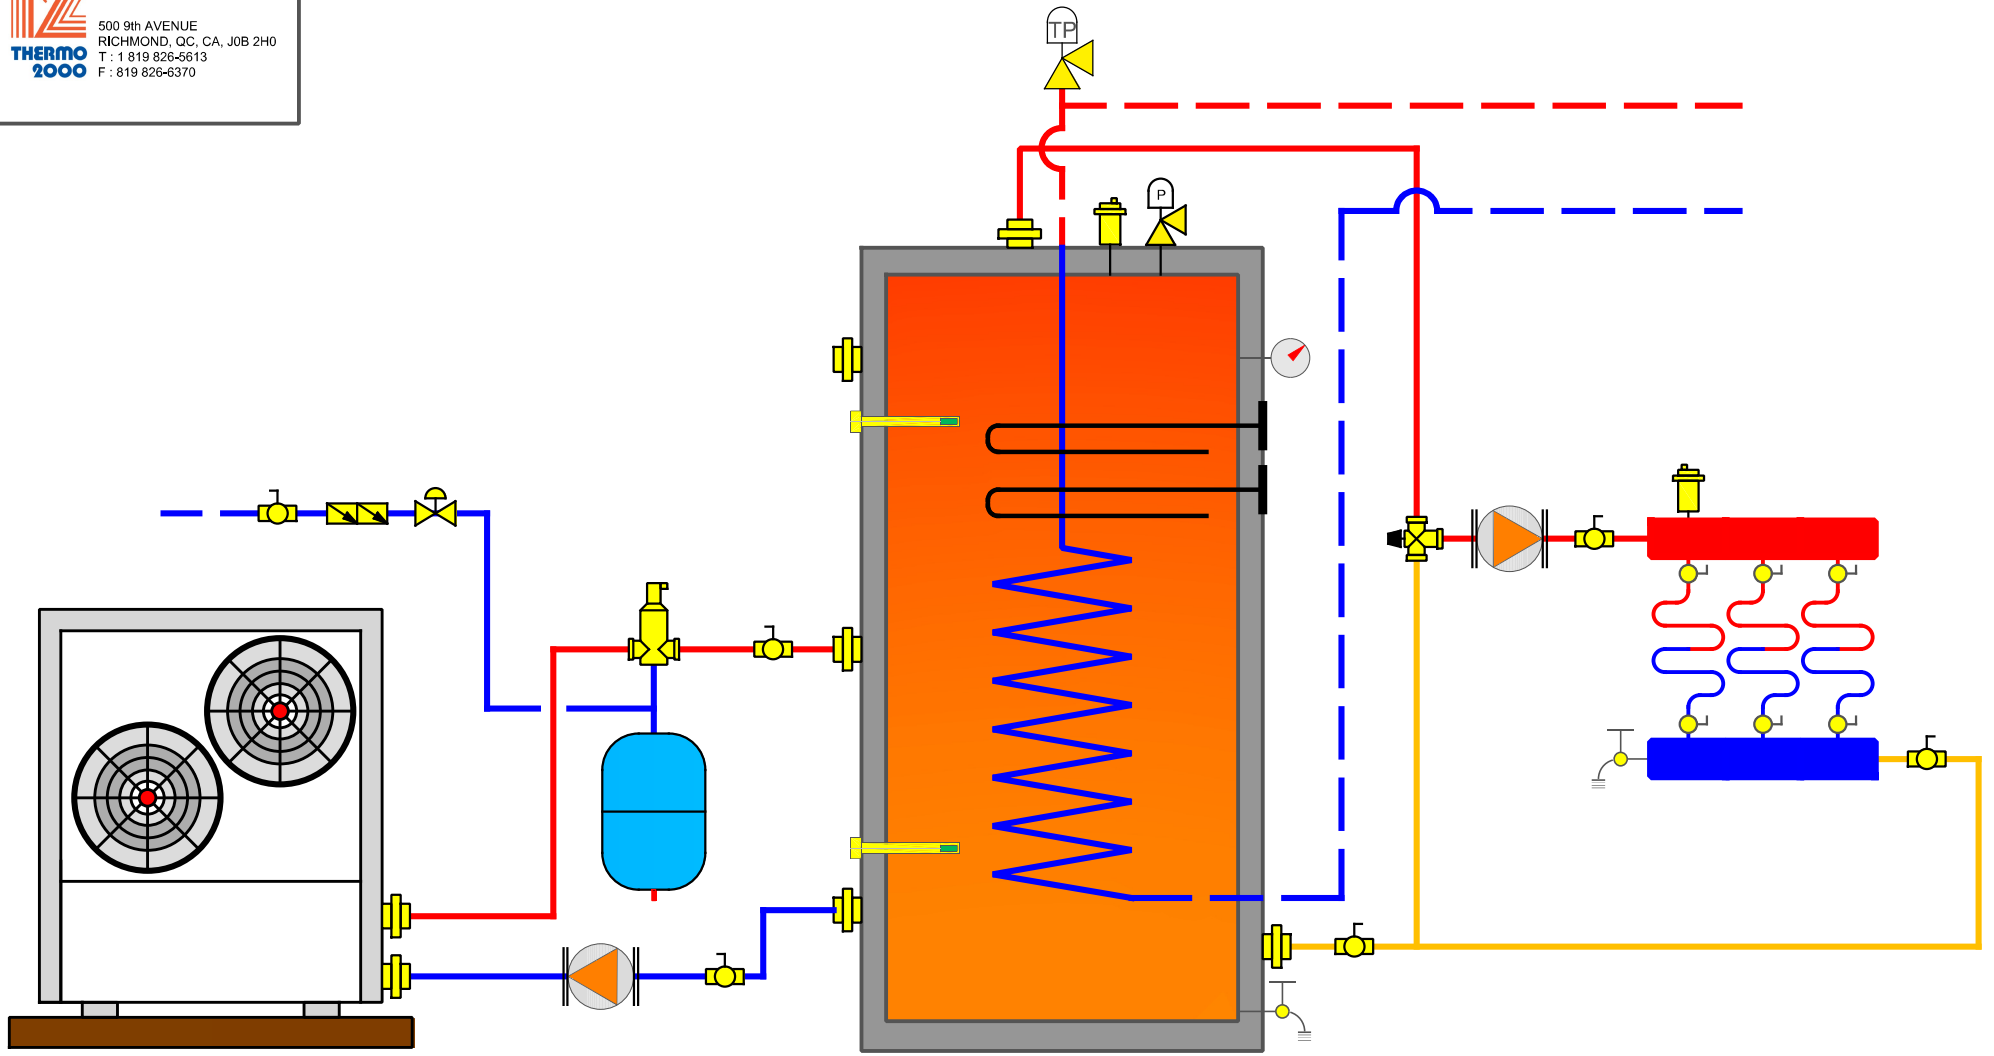

HEAT PUMP

ALTSOURCE 120 COIL


SYMBOLES

- BALL VALVE
- CHECK VALVE
- PRESSURE REDUCING VALVE
- LOW WATER CUTOFF
- THERMOMETER
- PRESSURE RELIEF VALVE
- TEMPERATURE AND PRESSURE RELIEF VALVE
- BACK FLOW PREVENTER
- DRAIN COCK
- SENSOR WELL
- THERMOSTATIC MIXING VALVE
- BALENCING VALVE
- AIR SEPERATOR
- AUTOMATIC AIR VENT
- PUMP
- EXPANSION TANK
- COLD WATER SUPPLY
- PRE-HEAT DOMESTIC WATER/ECD RECIRCLE
- DOMESTIC HOT WATER
- HEATING HOT WATER/FLUID
- HEATING WATER/FLUID RETURN
- CONTROL CIRCUIT

THE INSTALLATION MUST CONFORM TO LOCAL, STATE, PROVINCIAL, NATIONAL CODES. IN ANY CASE WHERE INSTRUCTIONS CONFLICT WITH THE ABOVE, LET THOSE CODES TAKE PRECEDENCE. FOR MORE INFORMATION, LOOK THE INSTALLATION MANUAL .

THERMO 2000
500 9th AVENUE
RICHMOND, QC, CA, J0B 2H0
T : 1 819 826-5613
F : 819 826-6370

1 ALTSOURCE 120 COIL - 1 BOILER - 2 BASEBOARD

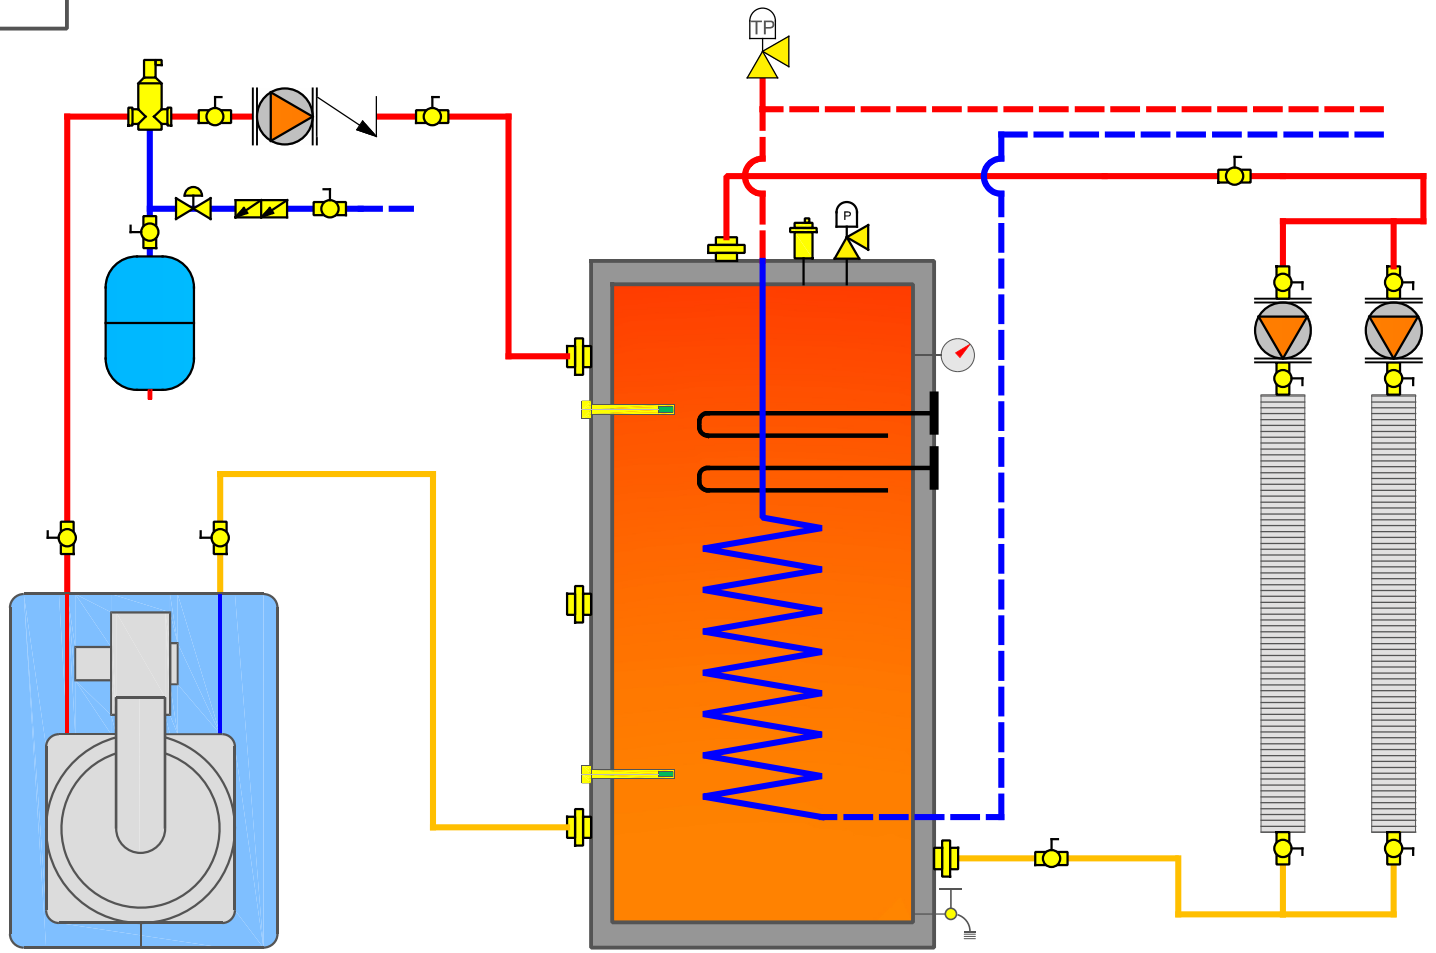

BOILER

ALTSOURCE 120 COIL


SYMBOLES

- BALL VALVE
- CHECK VALVE
- PRESSURE REDUCING VALVE
- LOW WATER CUTOFF
- THERMOMETER
- PRESSURE RELIEF VALVE
- TEMPERATURE AND PRESSURE RELIEF VALVE
- BACK FLOW PREVENTER
- DRAIN COCK
- SENSOR WELL
- THERMOSTATIC MIXING VALVE
- BALENCING VALVE
- AIR SEPERATOR
- AUTOMATIC AIR VENT
- PUMP
- EXPANSION TANK
- COLD WATER SUPPLY
- PRE-HEAT DOMESTIC WATER/ECD RECIRCLE
- DOMESTIC HOT WATER
- HEATING HOT WATER/FLUID
- HEATING WATER/FLUID RETURN
- CONTROL CIRCUIT

THE INSTALLATION MUST CONFORM TO LOCAL, STATE, PROVINCIAL, NATIONAL CODES. IN ANY CASE WHERE INSTRUCTIONS CONFLICT WITH THE ABOVE, LET THOSE CODES TAKE PRECEDENCE. FOR MORE INFORMATION, LOOK THE INSTALLATION MANUAL .

THERMO 2000
500 9th AVENUE
RICHMOND, QC, CA, J0B 2H0
T : 1 819 826-5613
F : 819 826-6370

1 ALTSOURCE 120 COIL - 1 BOILER - 1 RADIANT FLOOR

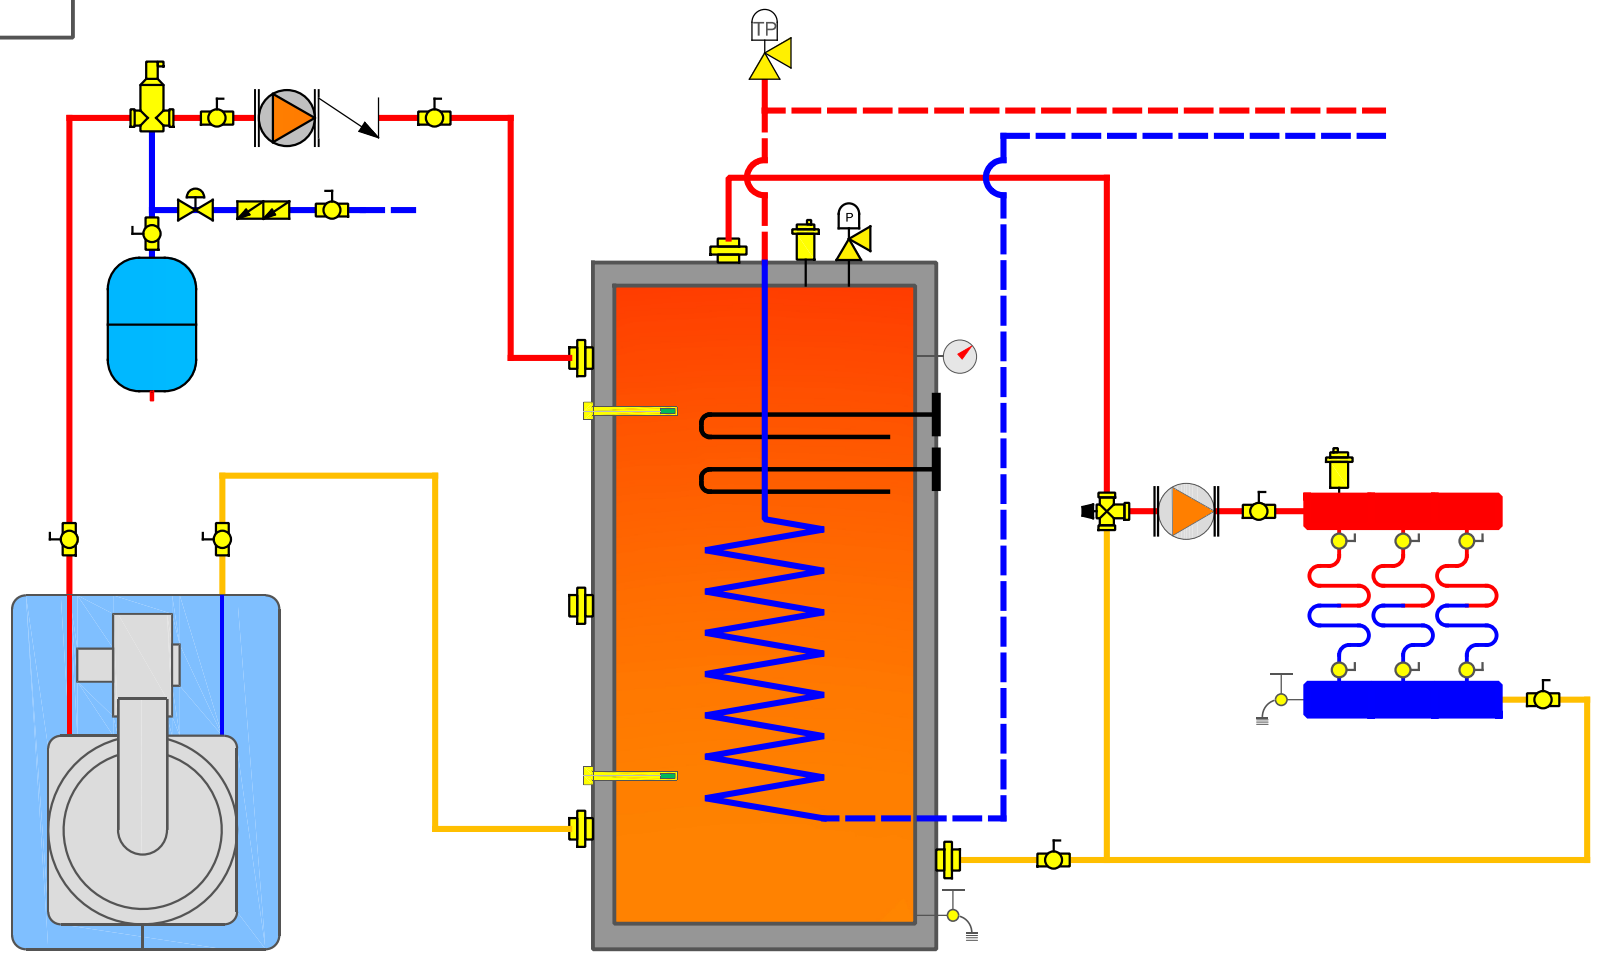

BOILER

ALTSOURCE 120 COIL


SYMBOLES

- BALL VALVE
- CHECK VALVE
- PRESSURE REDUCING VALVE
- LOW WATER CUTOFF
- THERMOMETER
- PRESSURE RELIEF VALVE
- TEMPERATURE AND PRESSURE RELIEF VALVE
- BACK FLOW PREVENTER
- DRAIN COCK
- SENSOR WELL
- THERMOSTATIC MIXING VALVE
- BALENCING VALVE
- AIR SEPERATOR
- AUTOMATIC AIR VENT
- PUMP
- EXPANSION TANK
- COLD WATER SUPPLY
- PRE-HEAT DOMESTIC WATER/ECD RECIRCLE
- DOMESTIC HOT WATER
- HEATING HOT WATER/FLUID
- HEATING WATER/FLUID RETURN
- CONTROL CIRCUIT

THE INSTALLATION MUST CONFORM TO LOCAL, STATE, PROVINCIAL, NATIONAL CODES. IN ANY CASE WHERE INSTRUCTIONS CONFLICT WITH THE ABOVE, LET THOSE CODES TAKE PRECEDENCE. FOR MORE INFORMATION, LOOK THE INSTALLATION MANUAL .

THERMO 2000
500 9th AVENUE
RICHMOND, QC, CA, J0B 2H0
T : 1 819 826-5613
F : 819 826-6370

1 ALTSOURCE 120 COIL - 1 HEAT PUMP - 1 RADIANT FLOOR

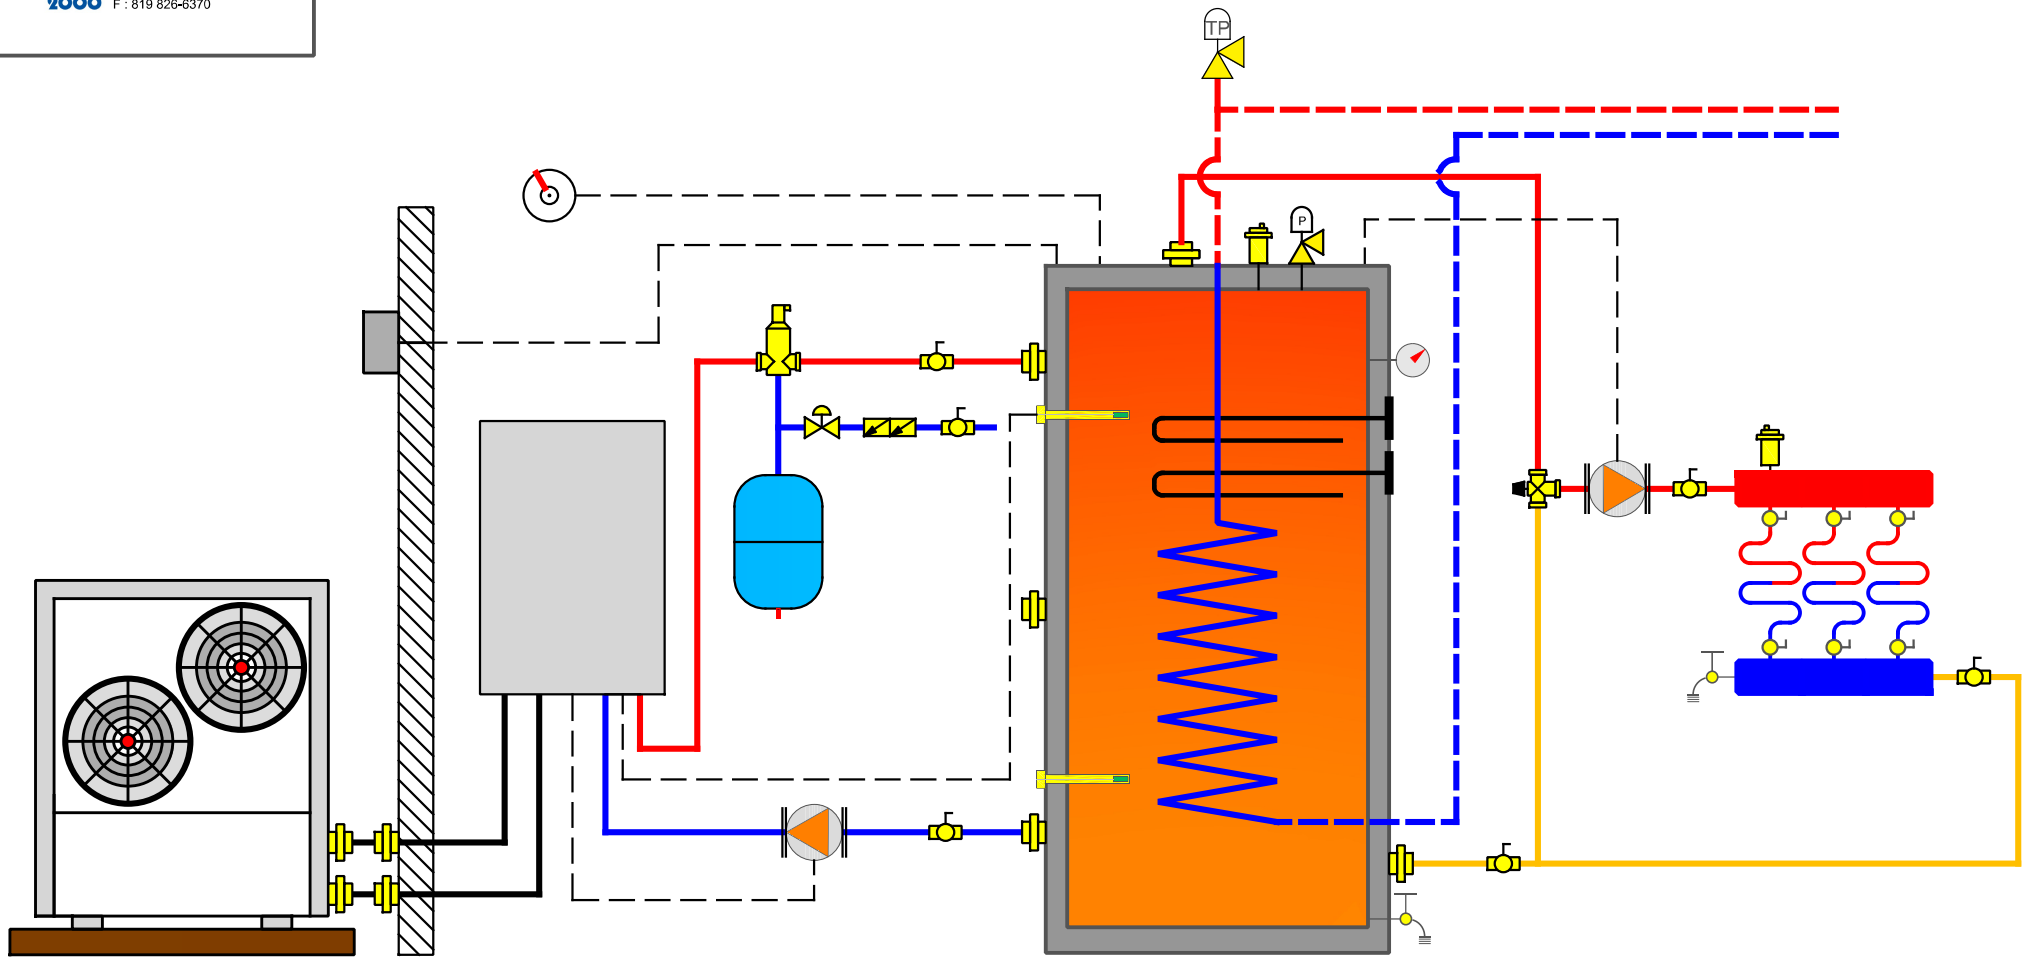

HEAT PUMP

ALTSOURCE 120 COIL


SYMBOLES

- BALL VALVE
- CHECK VALVE
- PRESSURE REDUCING VALVE
- LOW WATER CUTOFF
- THERMOMETER
- PRESSURE RELIEF VALVE
- TEMPERATURE AND PRESSURE RELIEF VALVE
- BACK FLOW PREVENTER
- DRAIN COCK
- SENSOR WELL
- THERMOSTATIC MIXING VALVE
- BALENCING VALVE
- AIR SEPERATOR
- AUTOMATIC AIR VENT
- PUMP
- EXPANSION TANK
- COLD WATER SUPPLY
- PRE-HEAT DOMESTIC WATER/ECD RECIRCLE
- DOMESTIC HOT WATER
- HEATING HOT WATER/FLUID
- HEATING WATER/FLUID RETURN
- CONTROL CIRCUIT

THE INSTALLATION MUST CONFORM TO LOCAL, STATE, PROVINCIAL, NATIONAL CODES. IN ANY CASE WHERE INSTRUCTIONS CONFLICT WITH THE ABOVE, LET THOSE CODES TAKE PRECEDENCE. FOR MORE INFORMATION, LOOK THE INSTALLATION MANUAL .

THERMO 2000
500 9th AVENUE
RICHMOND, QC, CA, J0B 2H0
T : 1 819 826-5613
F : 819 826-6370

1 ALTSOURCE 120 COIL - 1 HEAT PUMP - 1 RADIANT FLOOR - 1 CONVENTIONNEL WATER HEATER

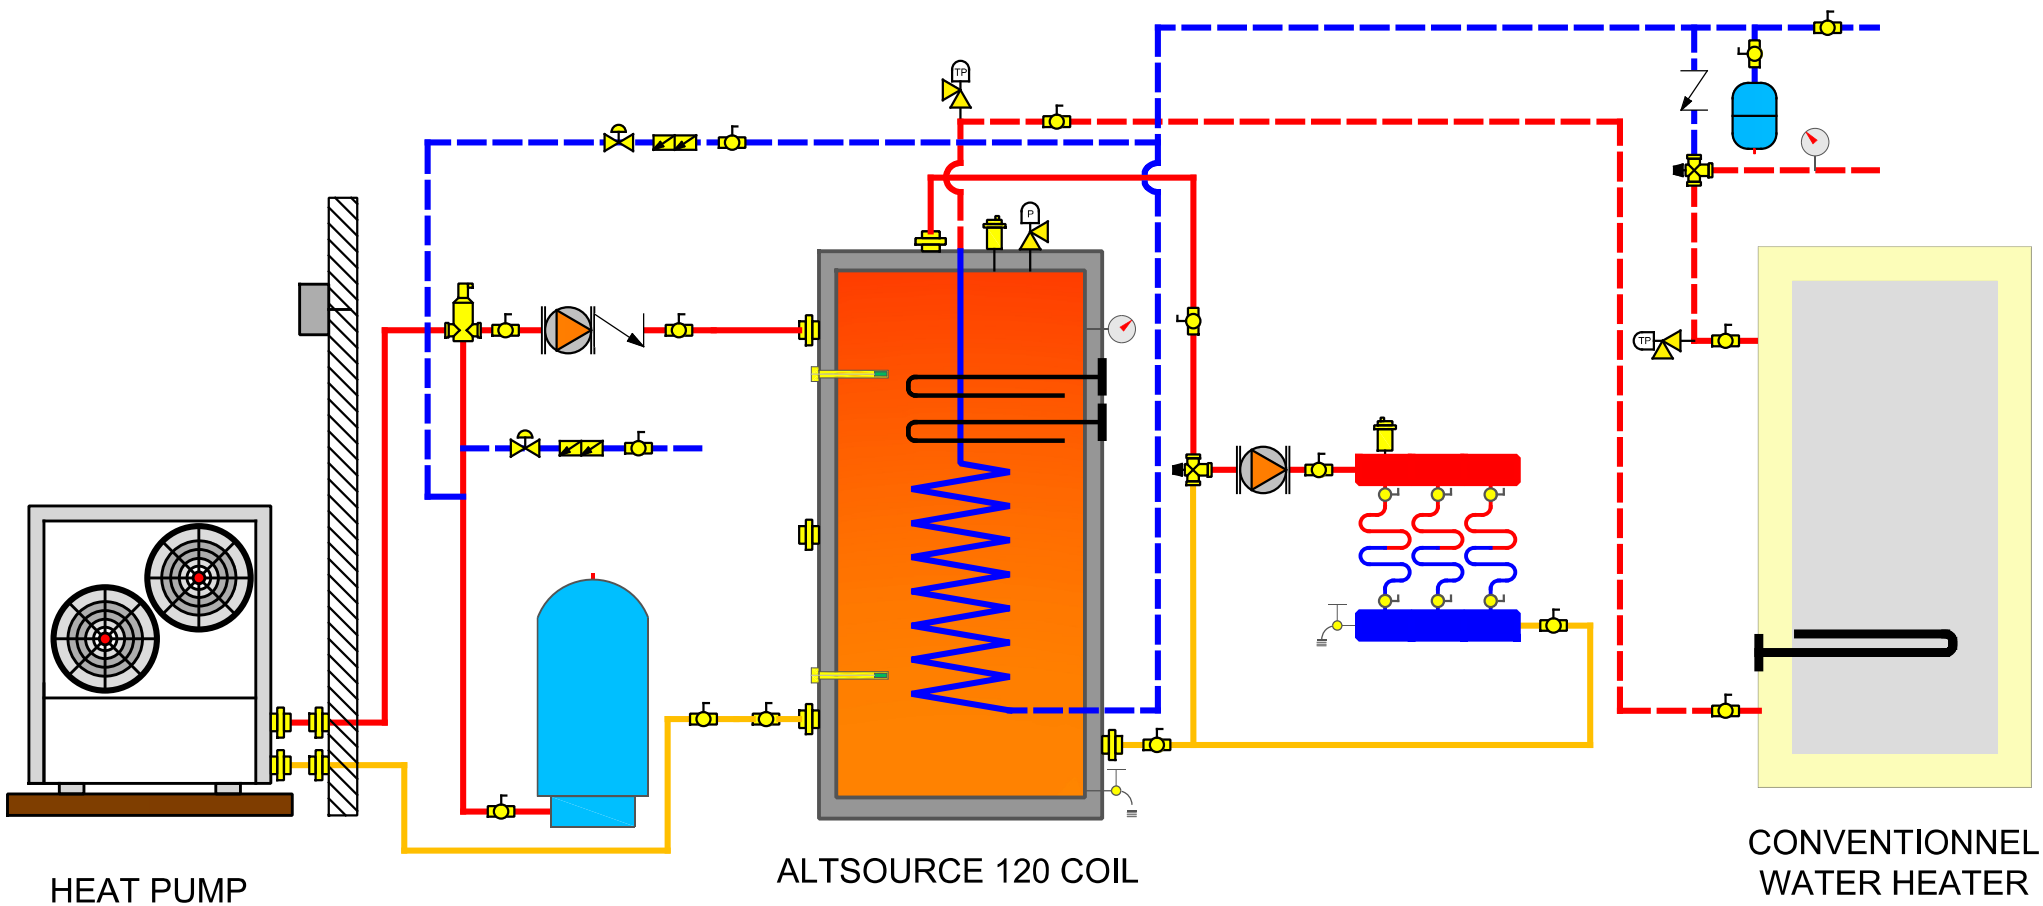

HEAT PUMP

ALTSOURCE 120 COIL

CONVENTIONNEL WATER HEATER

SYMBOLES

- BALL VALVE
- CHECK VALVE
- PRESSURE REDUCING VALVE
- LOW WATER CUTOFF
- THERMOMETER
- PRESSURE RELIEF VALVE
- TEMPERATURE AND PRESSURE RELIEF VALVE
- BACK FLOW PREVENTER
- DRAIN COCK
- SENSOR WELL
- THERMOSTATIC MIXING VALVE
- BALENCING VALVE
- AIR SEPERATOR
- AUTOMATIC AIR VENT
- PUMP
- EXPANSION TANK
- COLD WATER SUPPLY
- PRE-HEAT DOMESTIC WATER/ECD RECIRCLE
- DOMESTIC HOT WATER
- HEATING HOT WATER/FLUID
- HEATING WATER/FLUID RETURN
- CONTROL CIRCUIT

THE INSTALLATION MUST CONFORM TO LOCAL, STATE, PROVINCIAL, NATIONAL CODES. IN ANY CASE WHERE INSTRUCTIONS CONFLICT WITH THE ABOVE, LET THOSE CODES TAKE PRECEDENCE. FOR MORE INFORMATION, LOOK THE INSTALLATION MANUAL .